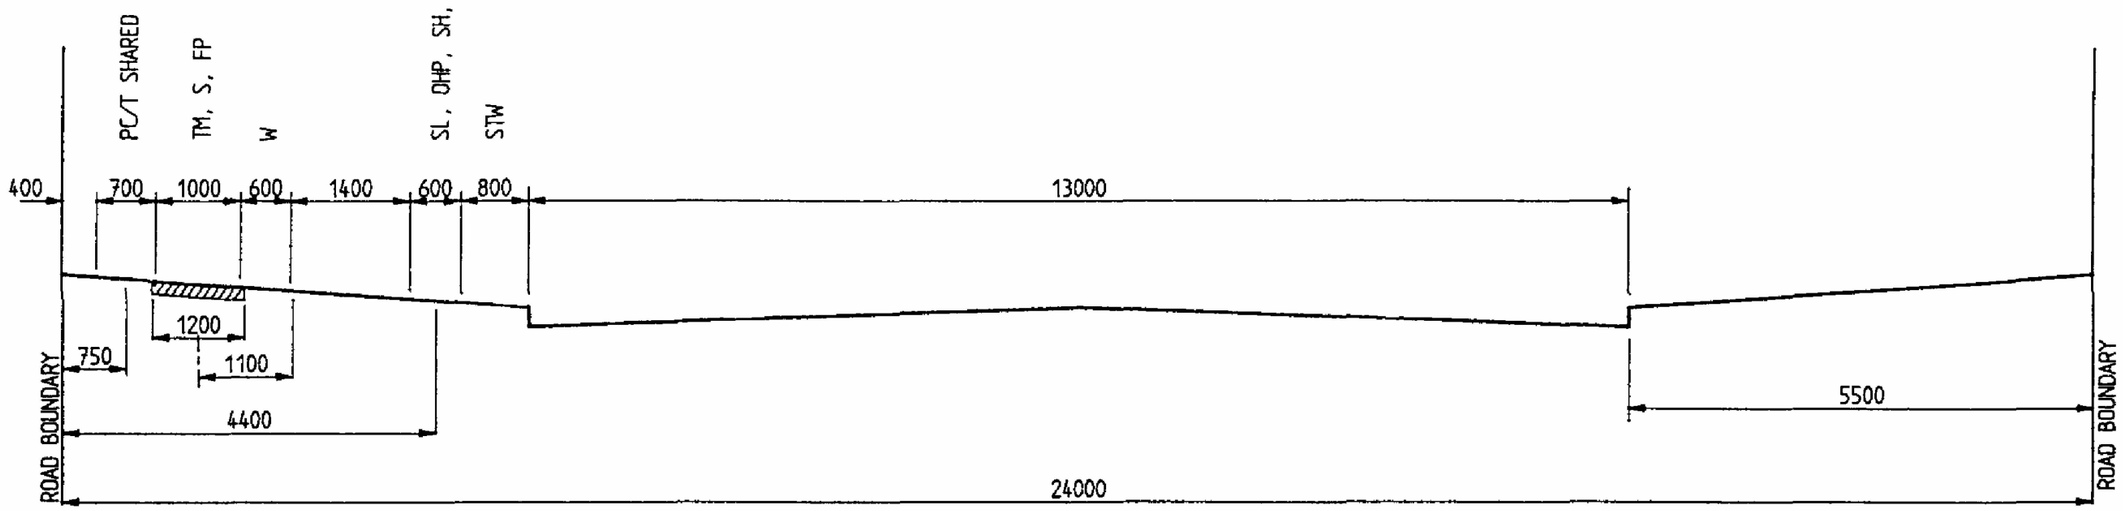

DISTRIBUTORS

LEGEND

PC	P.W.C. CABLE
S	SEWER
W	WATER
SL	STREETLIGHT
FP/ALT	FOOTPATH ALTERNATIVE LOCATION
FP	FOOTPATH
OHP	OVERHEAD POLE
STW	STORMWATER
SH	SHRUB
H	HYDRANT
T	TELECOM
TM	TELECOM MAIN

NOTE: REFER TO DRG S02-04-01-01
FOR APPLICATION NOTES.

NO	DESCRIPTION	DRN	DATE	CKD	APPD
1	TITLEBLOCK & DRAWING NUMBER FORMATTED	K.T.	APR'19	C.C.	C.C.

AMENDMENTS

PowerWater
NORTHERN TERRITORY

DES	-
DRN	H.T.
CKD	T.GOUDIE
APPD	B.KENT
SCALE	1:75
ISSUED	MAR'90
ALL DIM. IN mm	
DRAFTING STANDARD TO A.S.1100	

POWER STANDARD DRAWING

SERVICE ALLOCATION IN ROAD RESERVES
DARWIN POST 1980
24 METRE ROAD RESERVE

A3

DRAWING NUMBER S02-04-01-05

CAD PRODUCT - DO NOT AMEND MANUALLY

1 AMDT