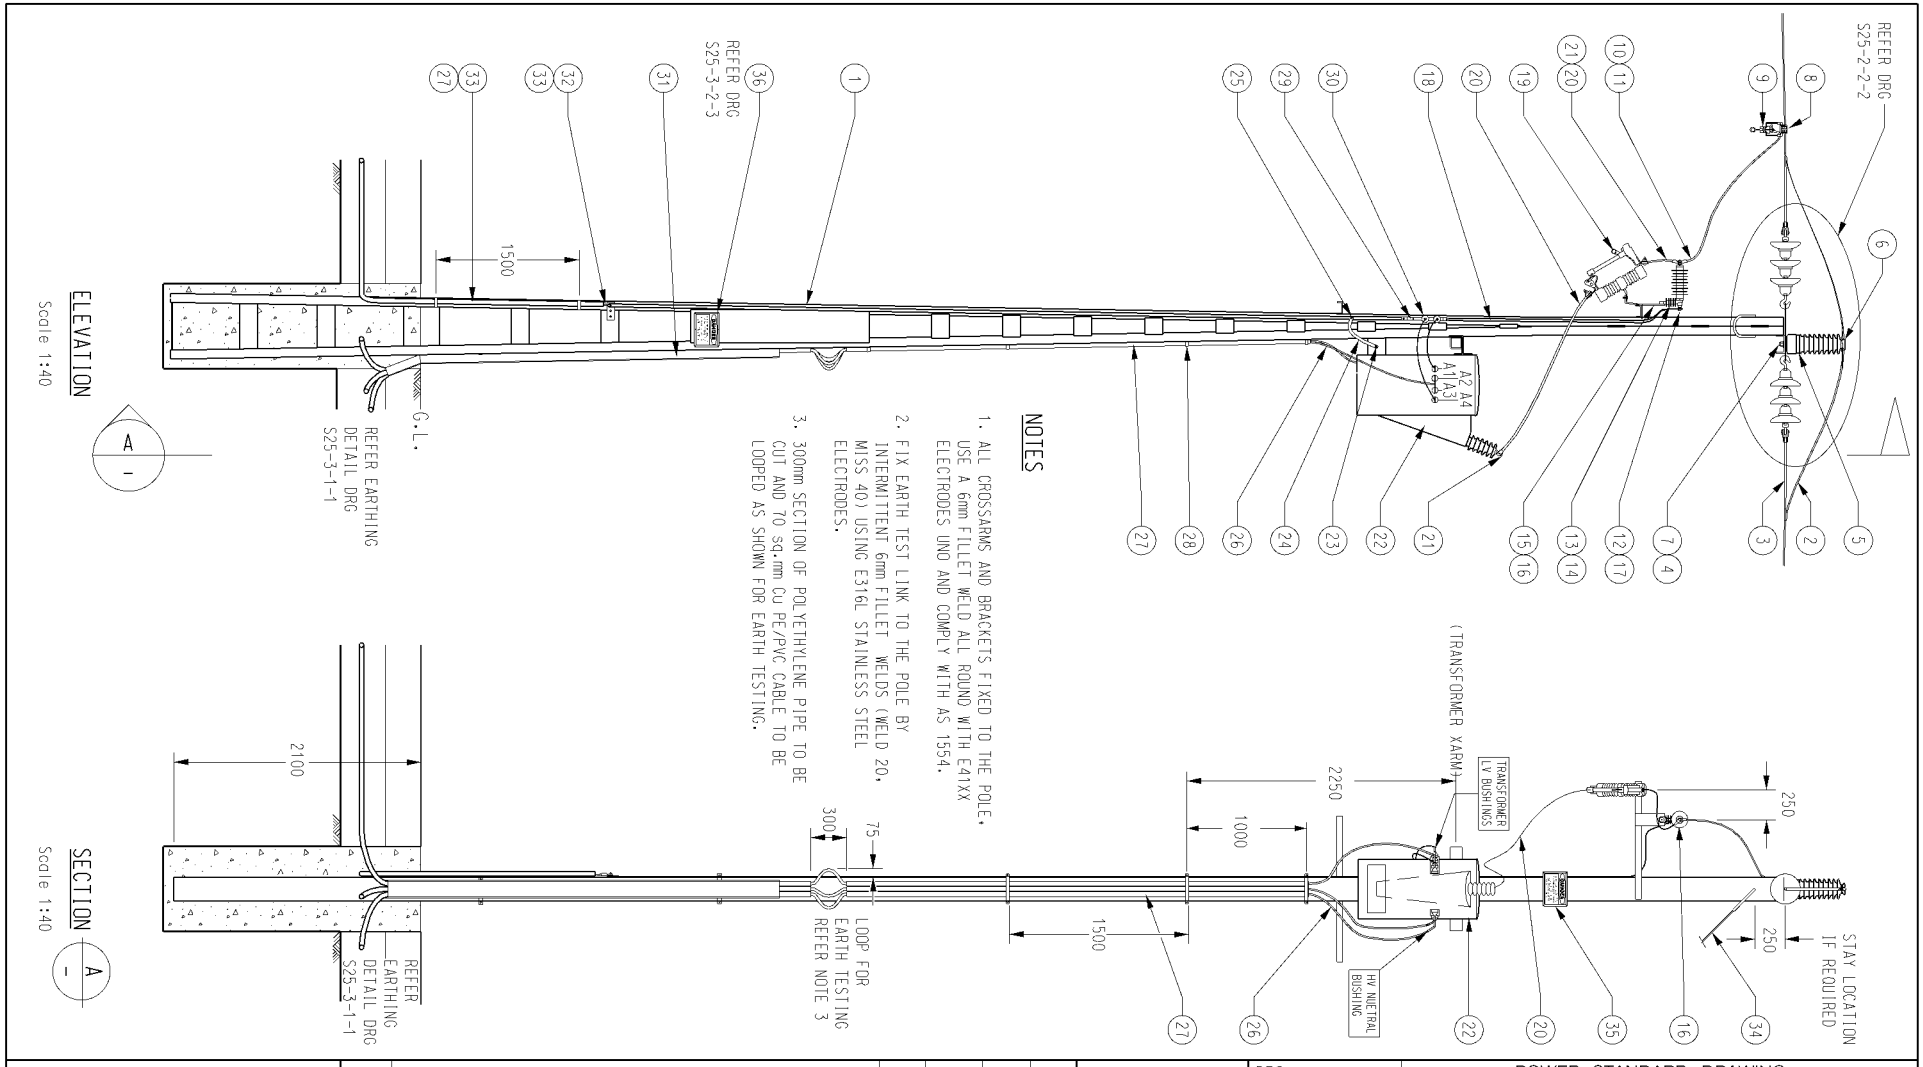

NO	DESCRIPTION	DRN	DATE	CKD	APPD
1	APPROVED FOR CONSTRUCTION.	RGI	SEP'99	MWB	FRR

AMENDMENTS

POWER AND WATER AUTHORITY
NORTHERN TERRITORY

DES	M.BOCK
DRN	R.INNES
CKD	S.SAWYER
APPD	F.ROBSON
SCALE	1:40
ISSUED	27/10/97
ALL DIM. IN mm	

POWER STANDARD DRAWING

SINGLE WIRE EARTH RETURN DISTRIBUTION TRANSFROMER POLE GENERAL ARRANGEMENT

A3 DRAWING NUMBER S25-1-1-03

1 AMDT

DRAFTING STANDARD TO A.S.1100

CAD PRODUCT - DO NOT AMMEND MANUALLY

A3 297 X 420