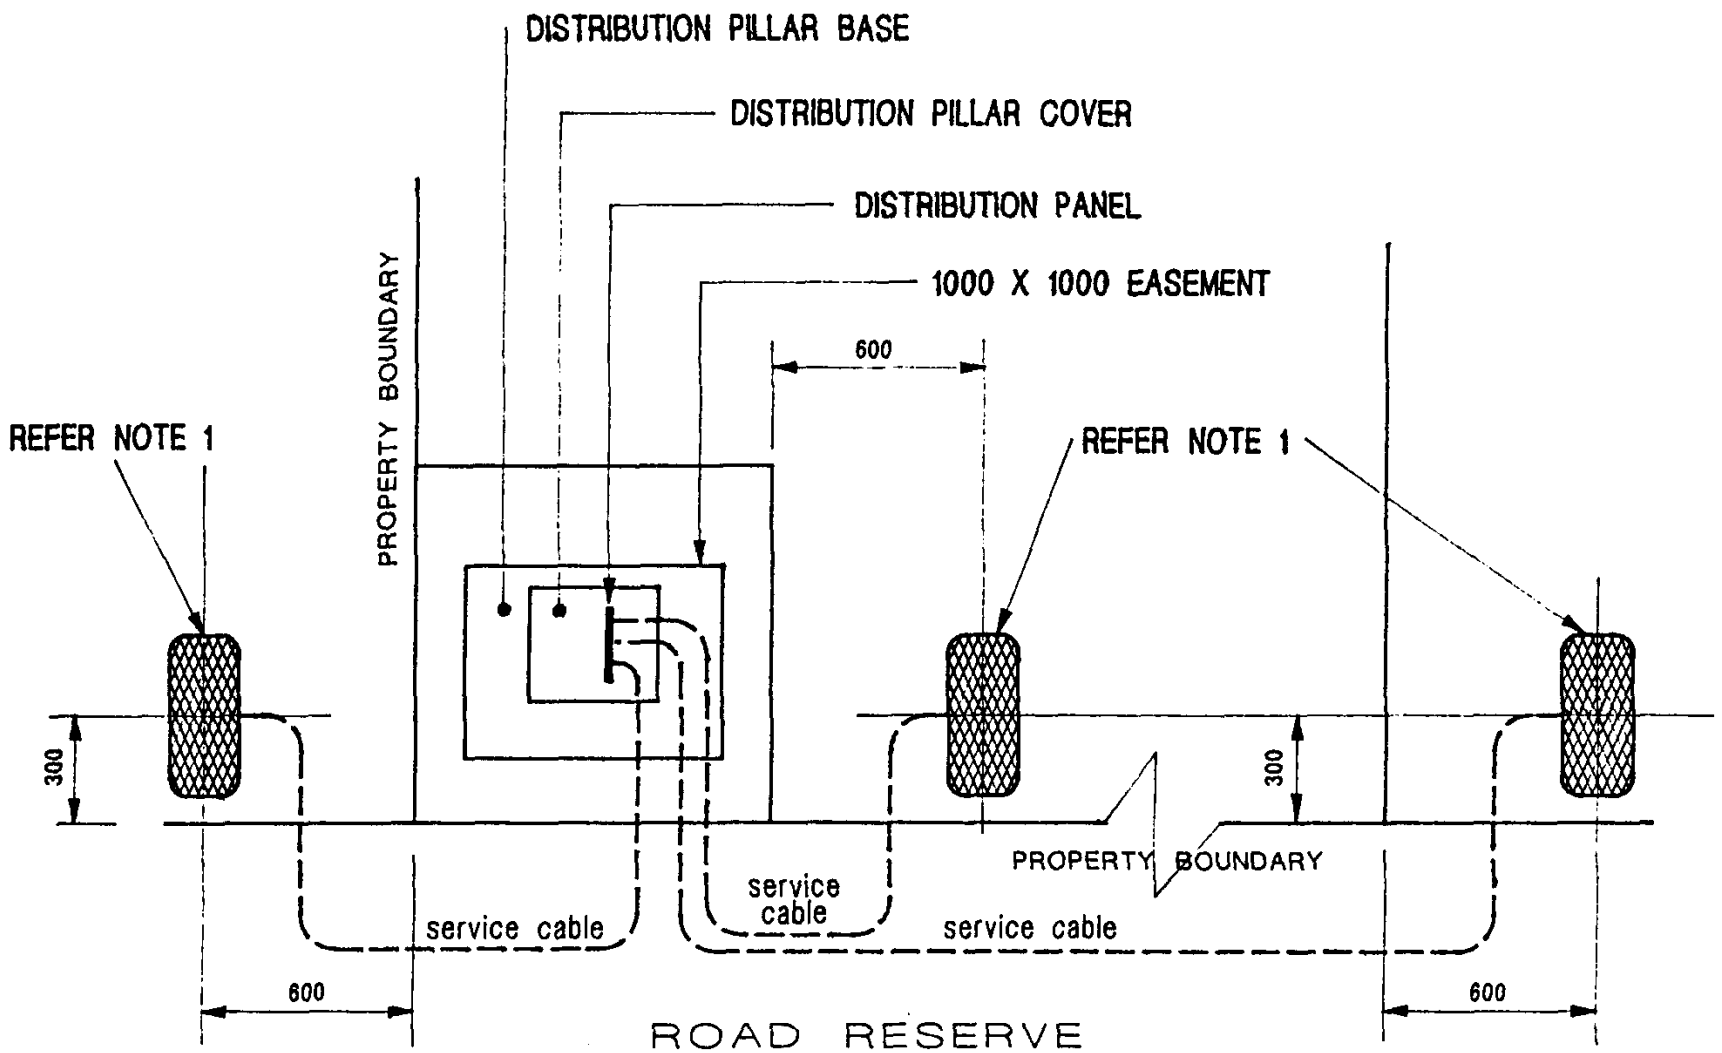

NOTES

1 SERVICE CABLE TO BE END CAPPED AND 22M LEFT COILED WITHIN A BURIED CAR TYRE. BOTTOM OF CAR TYRE TO BE AT SAME DEPTH AS SERVICE CABLE AS SPECIFIED ON DRG. No. S2-2-6-3.

2 REFER TO DRAWINGS S2-4-1-1 TO S2-4-1-15 FOR SERVICE ALLOCATIONS IN ROAD RESERVES.

No.	AMENDMENT	DRN	CKD	APPD	DATE

POWER AND WATER AUTHORITY
NORTHERN TERRITORY

DES	N.F.S.
DRN	gmck
CKD	N.Stubbs
APPD	B.T.Kent
SCALE	1:20
ISSUED	NOV'92
ALL DIM. IN mm	
DRAFTING STANDARD TO AS 1100	

N.T. STANDARD DRAWING

INSTALLATIONS
URD SERVICES
INSTALLATION - DEVELOPERS

A3

DRAWING NUMBER S2-2-1-3

CAD PRODUCT — DO NOT AMEND MANUALLY

AMDT