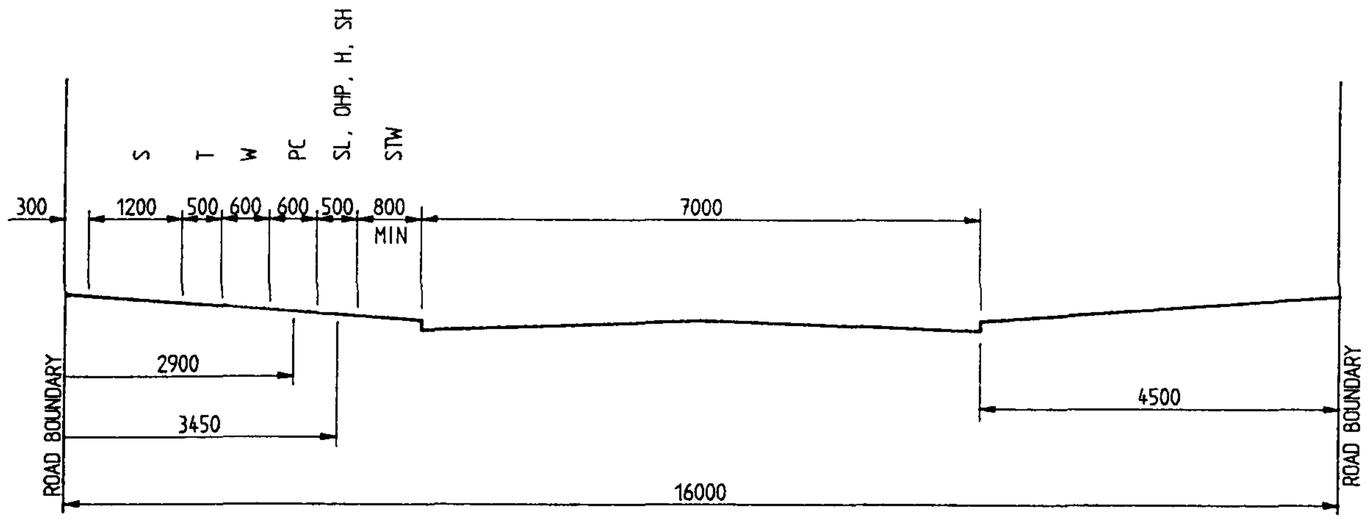

INDUSTRIAL AREAS & NON-JOINT USE MAIN ROADS

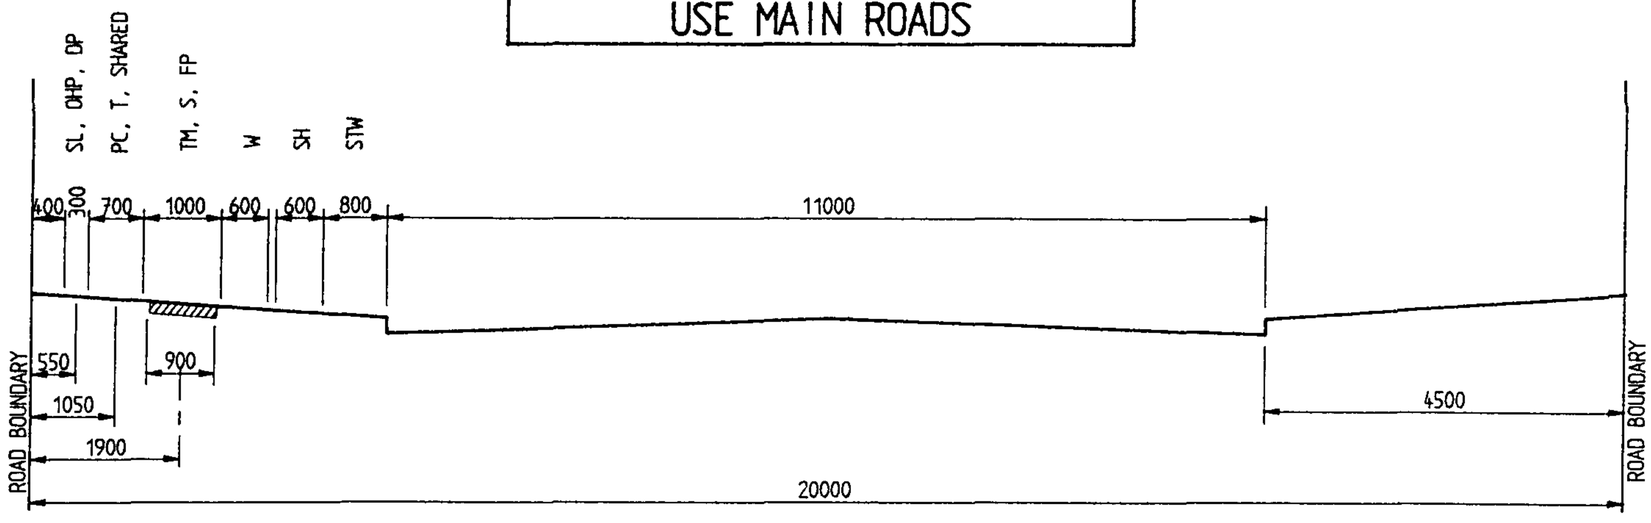

FOOTPATH
BOTH SIDES.

DISTRIBUTORS & COLLECTORS ADJACENT TO HIGH DENSITY HOUSING

LEGEND

PC	PAWA CABLE
S	SEWER
W	WATER
SL	STREETLIGHT
FP/ALT.	FOOTPATH ALTERNATIVE LOCATION
FP	FOOTPATH
OHP	OVERHEAD POLE
STW	STORMWATER
SH	SHRUB
H	HYDRANT
T	TELECOM
TM	TELECOM MAIN
DP	DISTRIBUTION PILLAR

NOTE: REFER TO DRG S2-4-1-1
FOR APPLICATION NOTES.

No.	AMENDMENT	DRAWN	DATE	APPD

POWER AND WATER AUTHORITY
NORTHERN TERRITORY

DES	———
DRN	HT
CKD	T GOUDIE
APPD	B KENT
SCALE	1:75
ISSUED	MAR'90
ALL DIM. IN mm	

N.T. STANDARD
SERVICE ALLOCATIONS IN ROAD RESERVES
PALMERSTON
INDUSTRAL
DISTRIBUTORS & COLLECTORS

A3 DRAWING NUMBER S2-4-1-10

DRAFTING STANDARD TO AS 1100
CAD PRODUCT — DO NOT AMEND MANUALLY
AMDT