

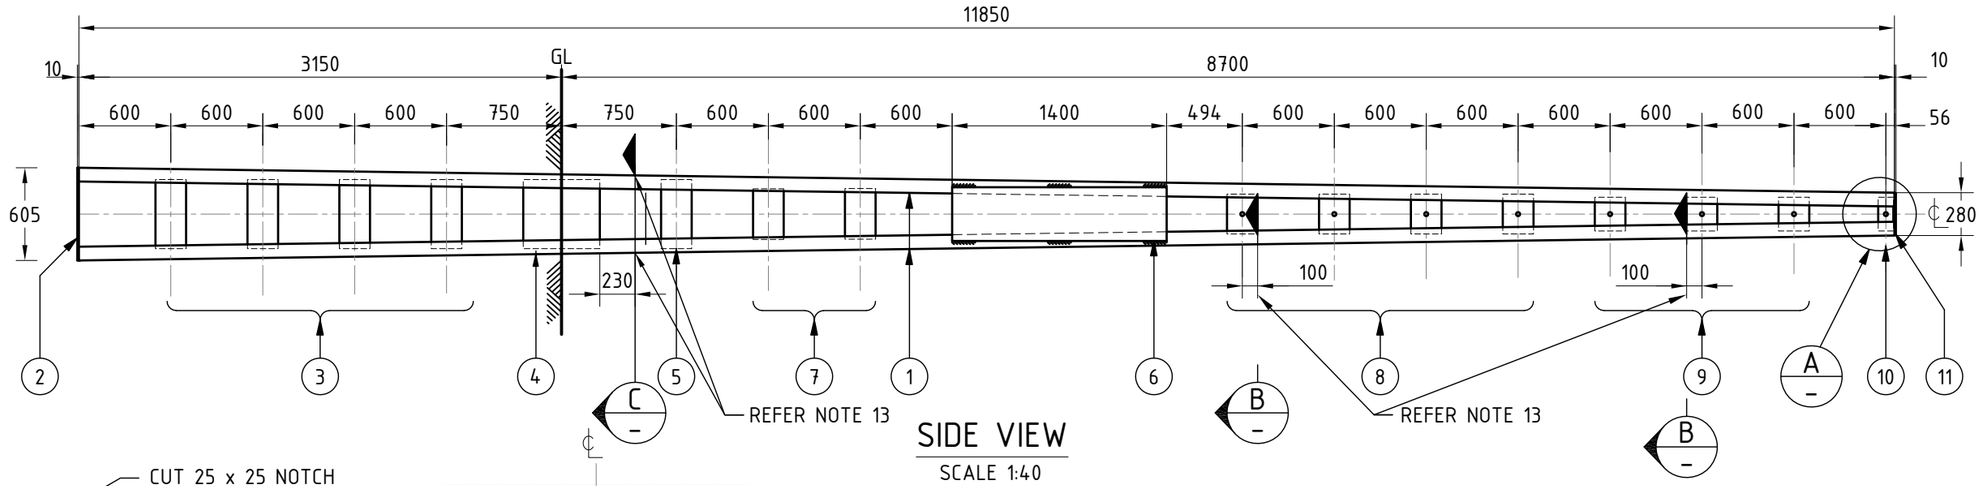



SIDE VIEW
SCALE 1:40

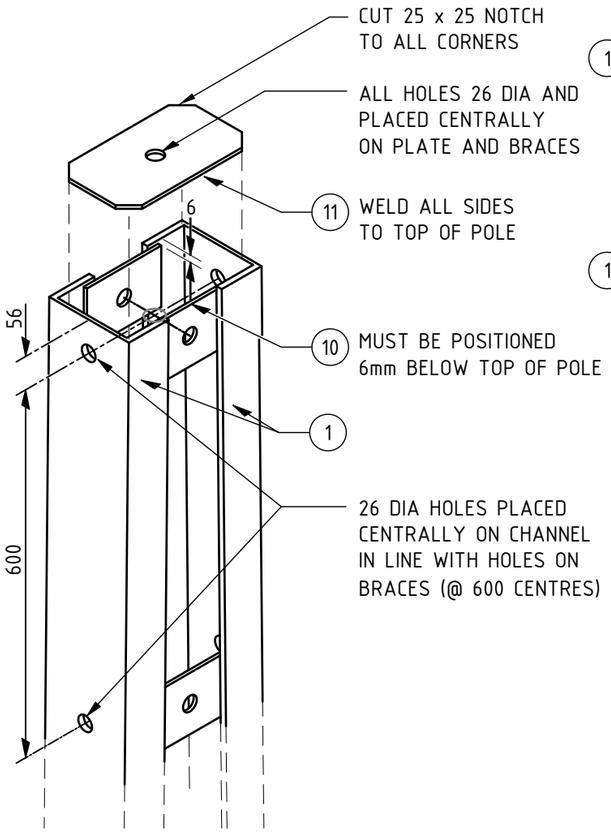

A ISOMETRIC VIEW
NTS

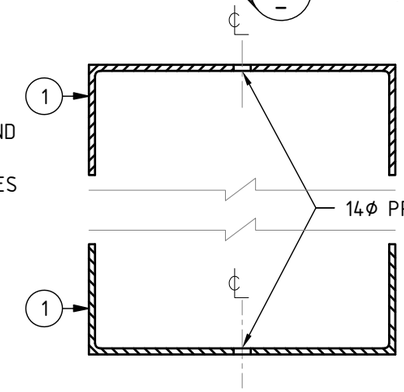

SECTION C
1:5

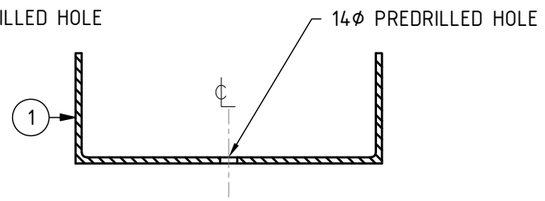

SECTION B
1:5

NOTES

1. TOP PLATE AND BASE PLATE DO NOT FORM PART OF THE OVERALL DIMENSION
2. BRACES AND GROUND PLATE TO BE WELDED ON INSIDE OF POLE AND TO HAVE 19mm MIN OVERLAP. ANTI-CLIMBING PLATE TO BE WELDED ON OUTSIDE OF POLE
3. ALL WELDS TO BE 6mm FILLET CONTINUOUS WELD EXCEPT ANTI-CLIMBING PLATE WHICH IS TO HAVE 6mm FILLET 150mm LONG AT BOTH ENDS AND CENTRE
4. ALL ROUGH OR BURRED EDGES ARE TO BE DRESSED CLEAN
5. STEEL TO BE GRADE 300 PLUS
6. PFC DIMENSIONS ARE TO AS 3679
7. WELDING TO COMPLY WITH AS 1554
8. TOLERANCES TO DIMENSIONS OVER 5m IS +/- 5mm
9. EACH POLE IS TO BE ENGRAVED WITH THE SIZE, TARE WEIGHT, FABRICATORS NAME AND MONTH AND YEAR OF FABRICATION
10. ENGRAVING SHALL BE IN LETTERS NO LESS THAN 10mm HIGH AND 0.05mm DEEP AND POSITIONED ON THE FIRST GUSSET PLATE ABOVE GROUND LEVEL
11. POLES TO COMPLY WITH STSP 01-002
12. SPLICE VERSION OF THE POLE 10.5D REFER DRG S01-01-01-32
13. 14ø PREDRILLED HOLES FOR EARTH BOND AND NEUTRAL BOND TERMINATION

LINE POLE 10.5D -TOTAL MASS 1050KG

STANDARD -ITEM NUMBER : 298471
HD GALVANISED -ITEM NUMBER : 501239

ITEM	QTY	MATERIAL DESCRIPTION
1	2	250 x 90 PFC, 11850 LONG
2	1	605 x 100 x 10 FMS, BASE PLATE
3	8	450 x 200 x 10 FMS, FOOTING BRACES
4	2	450 x 500 x 10 FMS, GROUND PLATE
5	2	450 x 200 x 10 FMS, BRACE UNDER A/CL PLATE
6	2	350 x 1400 x 6 FMS, ANTI-CLIMBING PLATE
7	4	330 x 200 x 10 FMS, MID BRACES
8	8	260 x 200 x 10 FMS, BRACE 26 DIA HOLE
9	6	220 x 200 x 10 FMS, BRACE 26 DIA HOLE
10	2	220 x 100 x 10 FMS, BRACE 26 DIA HOLE
11	1	268 x 238 x 10 FMS, TOP PLATE 26 DIA HOLE, NOTCHED 25x25 EACH CORNER

NO	DESCRIPTION	DRN	DATE	CKD	APPD
8	EARTH BOND TERMINATION HOLE HEIGHT UPDATED	P.G	OCT'26	C.R.	B.B.
7	EARTH BOND AND NEUTRAL BOND TERMINATION HOLE DETAILS AMENDED AND AMENDED IMAGERY.	P.G	FEB'26	B.B.	B.V.
6	AMENDED ITEM 11. IMPROVED IMAGERY. AMENDED NOTE 5. ADDED NOTES 11, 12, & 13. ADDED ADDITIONAL EARTH CONNECTION AT POLE BASE. REMOVED ITEMS 12, 13, & 14.	P.G	MAR'23	B.V.	B.C.
5	TITLE UPDATED	H.E.	JAN'20	H.E.	B.C.
4	TITLEBLOCK & DRAWING NUMBER FORMATTED, HD GALVANISED ITEMS ADDED	K.T.	DEC'18	C.C.	C.C.
3	POLE MASS, ITEM 13 & 14 ADDED. NOTE 9 & ITEM 12 AMENDED, 13ø HOLE FOR PADLOCK REMOVED	A.T.	MAR'16	I.B.	A.T.

AMENDMENTS

PowerWater
NORTHERN TERRITORY

DES	M. BOCK
DRN	R. INNES
CKD	R. CLEOPAS
APPD	M. BOCK
SCALE	AS NOTED
ISSUED	JULY '00
ALL DIM. IN mm	
DRAFTING STANDARD TO A.S.1100	

POWER STANDARD DRAWING

POLES
LINE 10.5D
BOLTED CONNECTIONS

A3 DRAWING NUMBER S01-01-01-11

CAD PRODUCT - DO NOT AMEND MANUALLY

8 AMDT